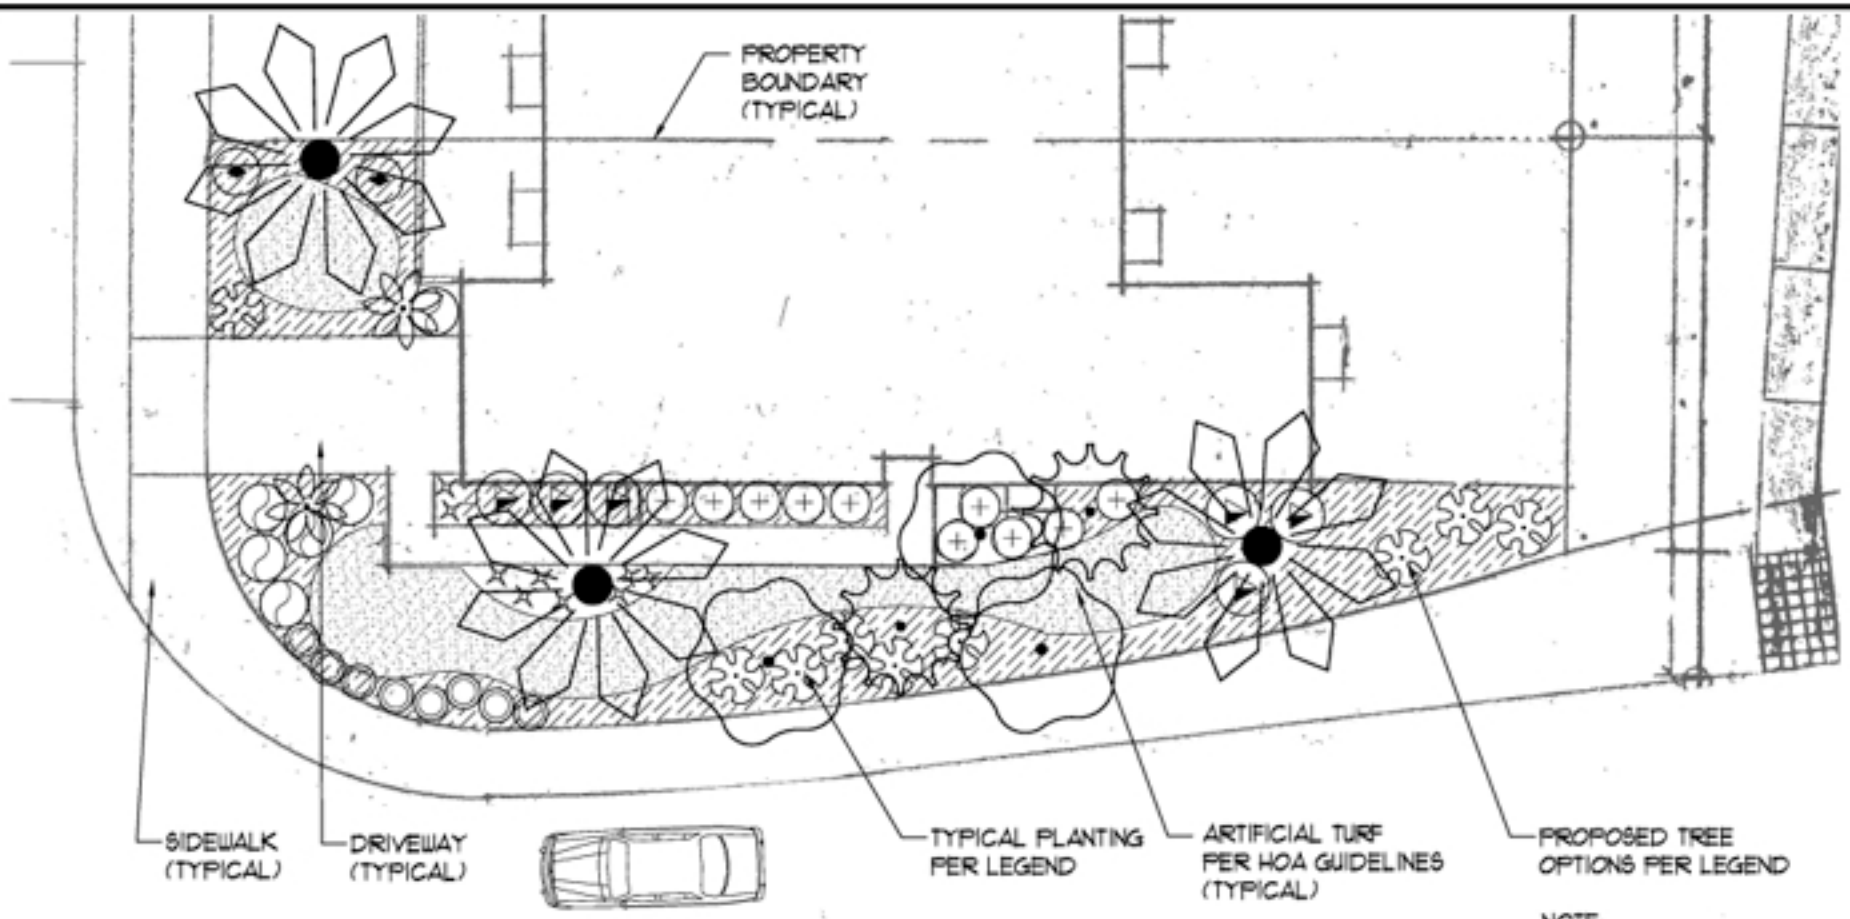

NOTE:
EXISTING TREES TO REMAIN.
PLANTING TO ADJUST TO LOCATION.

FRONT YARD TYPICAL 5A WITH ARTIFICIAL TURF

0 5' 10' 20'
SCALE 1" = 10'

ALTAMIRA ONE HOA
LANDSCAPE CONCEPT
CARLSBAD, CALIFORNIA

FRONT YARD TYPICAL 5A ARTIFICIAL TURF

ALTAMIRA ONE HOA